


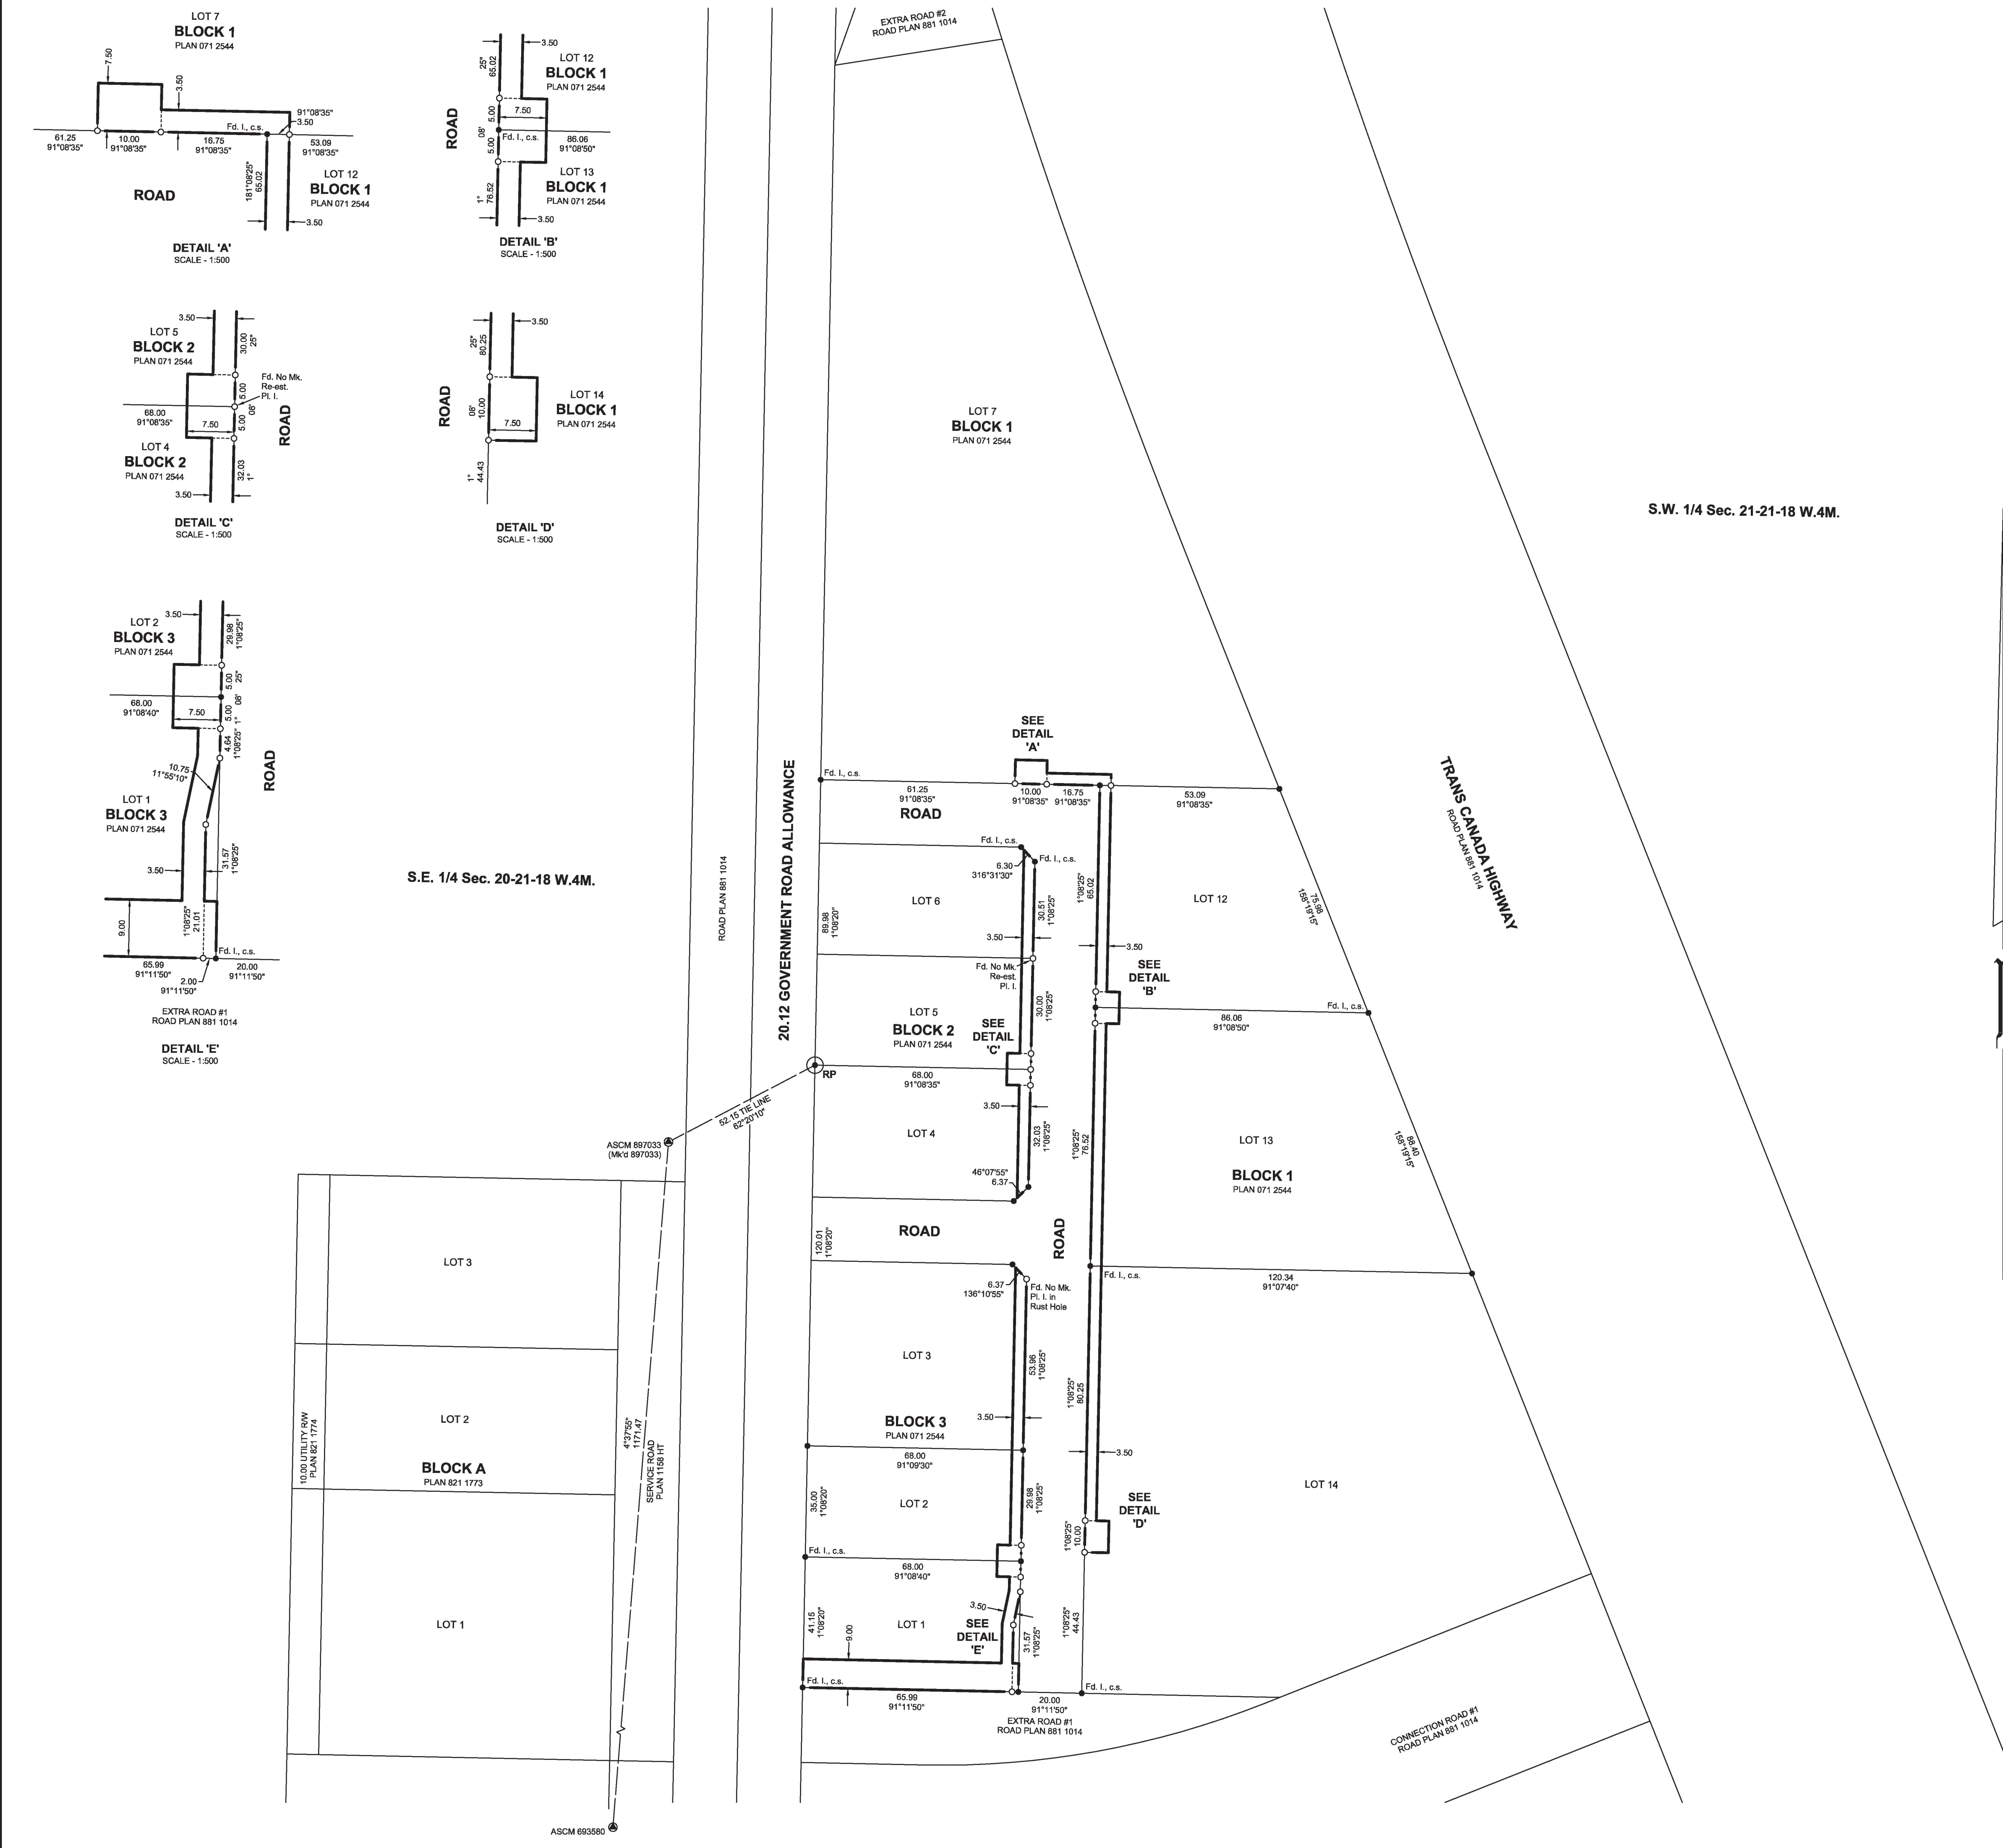

LAND TITLES OFFICE

PLAN No. 121 1475

ENTERED AND REGISTERED
ON May 23, 2012

INSTRUMENT NO: 121 122 950

Shawn Lovell
A.D. REGISTRAR

LEGEND

ALBERTA SURVEY CONTROL MARKER (ASCM) SHOWN THUS:

STATUTORY IRON POST FOUND SHOWN THUS:

STATUTORY IRON POST PLACED SHOWN THUS:

GEO-REFERENCE POINT SHOWN THUS:

THE OBSERVED COORDINATES ARE: 562758.51N, 397711.51E

DISTANCES ARE IN METRES AND DECIMALS THEREOF AND ARE BETWEEN POSTS UNLESS OTHERWISE SHOWN.

AREA DEALT WITH BY THIS PLAN IS BOUNDED THUS:

RIGHT-OF-WAY IS 3.50 METRES IN PERPENDICULAR WIDTH UNLESS SHOWN OTHERWISE.

ALL IRON POSTS PLACED ARE MARKED: P034

NOTE: BEARINGS AND COORDINATES ARE GRID AND ARE DERIVED BY GNSS OBSERVATIONS

DATUM = NAD 83 (CSRS) (UTM PROJECTION)

REFERENCE MERIDIAN = 111°W (ZONE 12N)

COMBINED SCALE FACTOR USED = 0.999999

A.L.S. _____ Alberta Land Surveyor

c.s. _____ Countersunk

F.d. _____ Found

GNSS _____ Global Navigation Satellite System

ha. _____ Hectares

I. _____ Statutory Iron post

M. _____ Mound or Meridian

Mk. _____ Mark

20.00 _____ Marked

NAD _____ North American Datum

No. _____ Number

Pl. _____ Placed

Re-est. _____ Re-established

Rge. _____ Range

R/W _____ Right-of-way

Sec. _____ Section

Twp. _____ Township

UTM _____ Universal Transverse Mercator

N., S., E., W. _____ North, South, East, and West, respectively

SURVEYOR

LESLEY ANNE LAURIE, A.L.S.

SURVEYED BETWEEN THE DATES OF SEPTEMBER 12, 2011, AND SEPTEMBER 19, 2011.
IN ACCORDANCE WITH THE PROVISIONS OF THE SURVEYS ACT.

RIGHT-OF-WAY REQUIRED BY:

ALBERTA 900664 LTD.

**PLAN SHOWING SURVEY OF
UTILITY RIGHT-OF-WAY
AFFECTING**

**Lot 7 and Lots 12 to 14 Inclusive, Block 1, Plan 071 2544,
Lots 4 to 6 Inclusive, Block 2, Plan 071 2544 and
Lots 1 to 3 Inclusive, Block 3, Plan 071 2544**

WITHIN

S.W. 1/4 Sec. 21, Twp. 21, Rge. 18, W.4M.

COUNTY OF NEWELL No. 4 ALBERTA

30 20 10 0 20 40 60 80

SCALE - 1:1000 METRIC

SURVEYED BY: J.V.	LESLEY ANNE LAURIE, A.L.S. MIDWEST SURVEYS INC. 2011 MEDICINE HAT ALBERTA	File No.
CALCD BY: B.A.J.		MM-0096-11URW
DRAWN BY: D.M.		